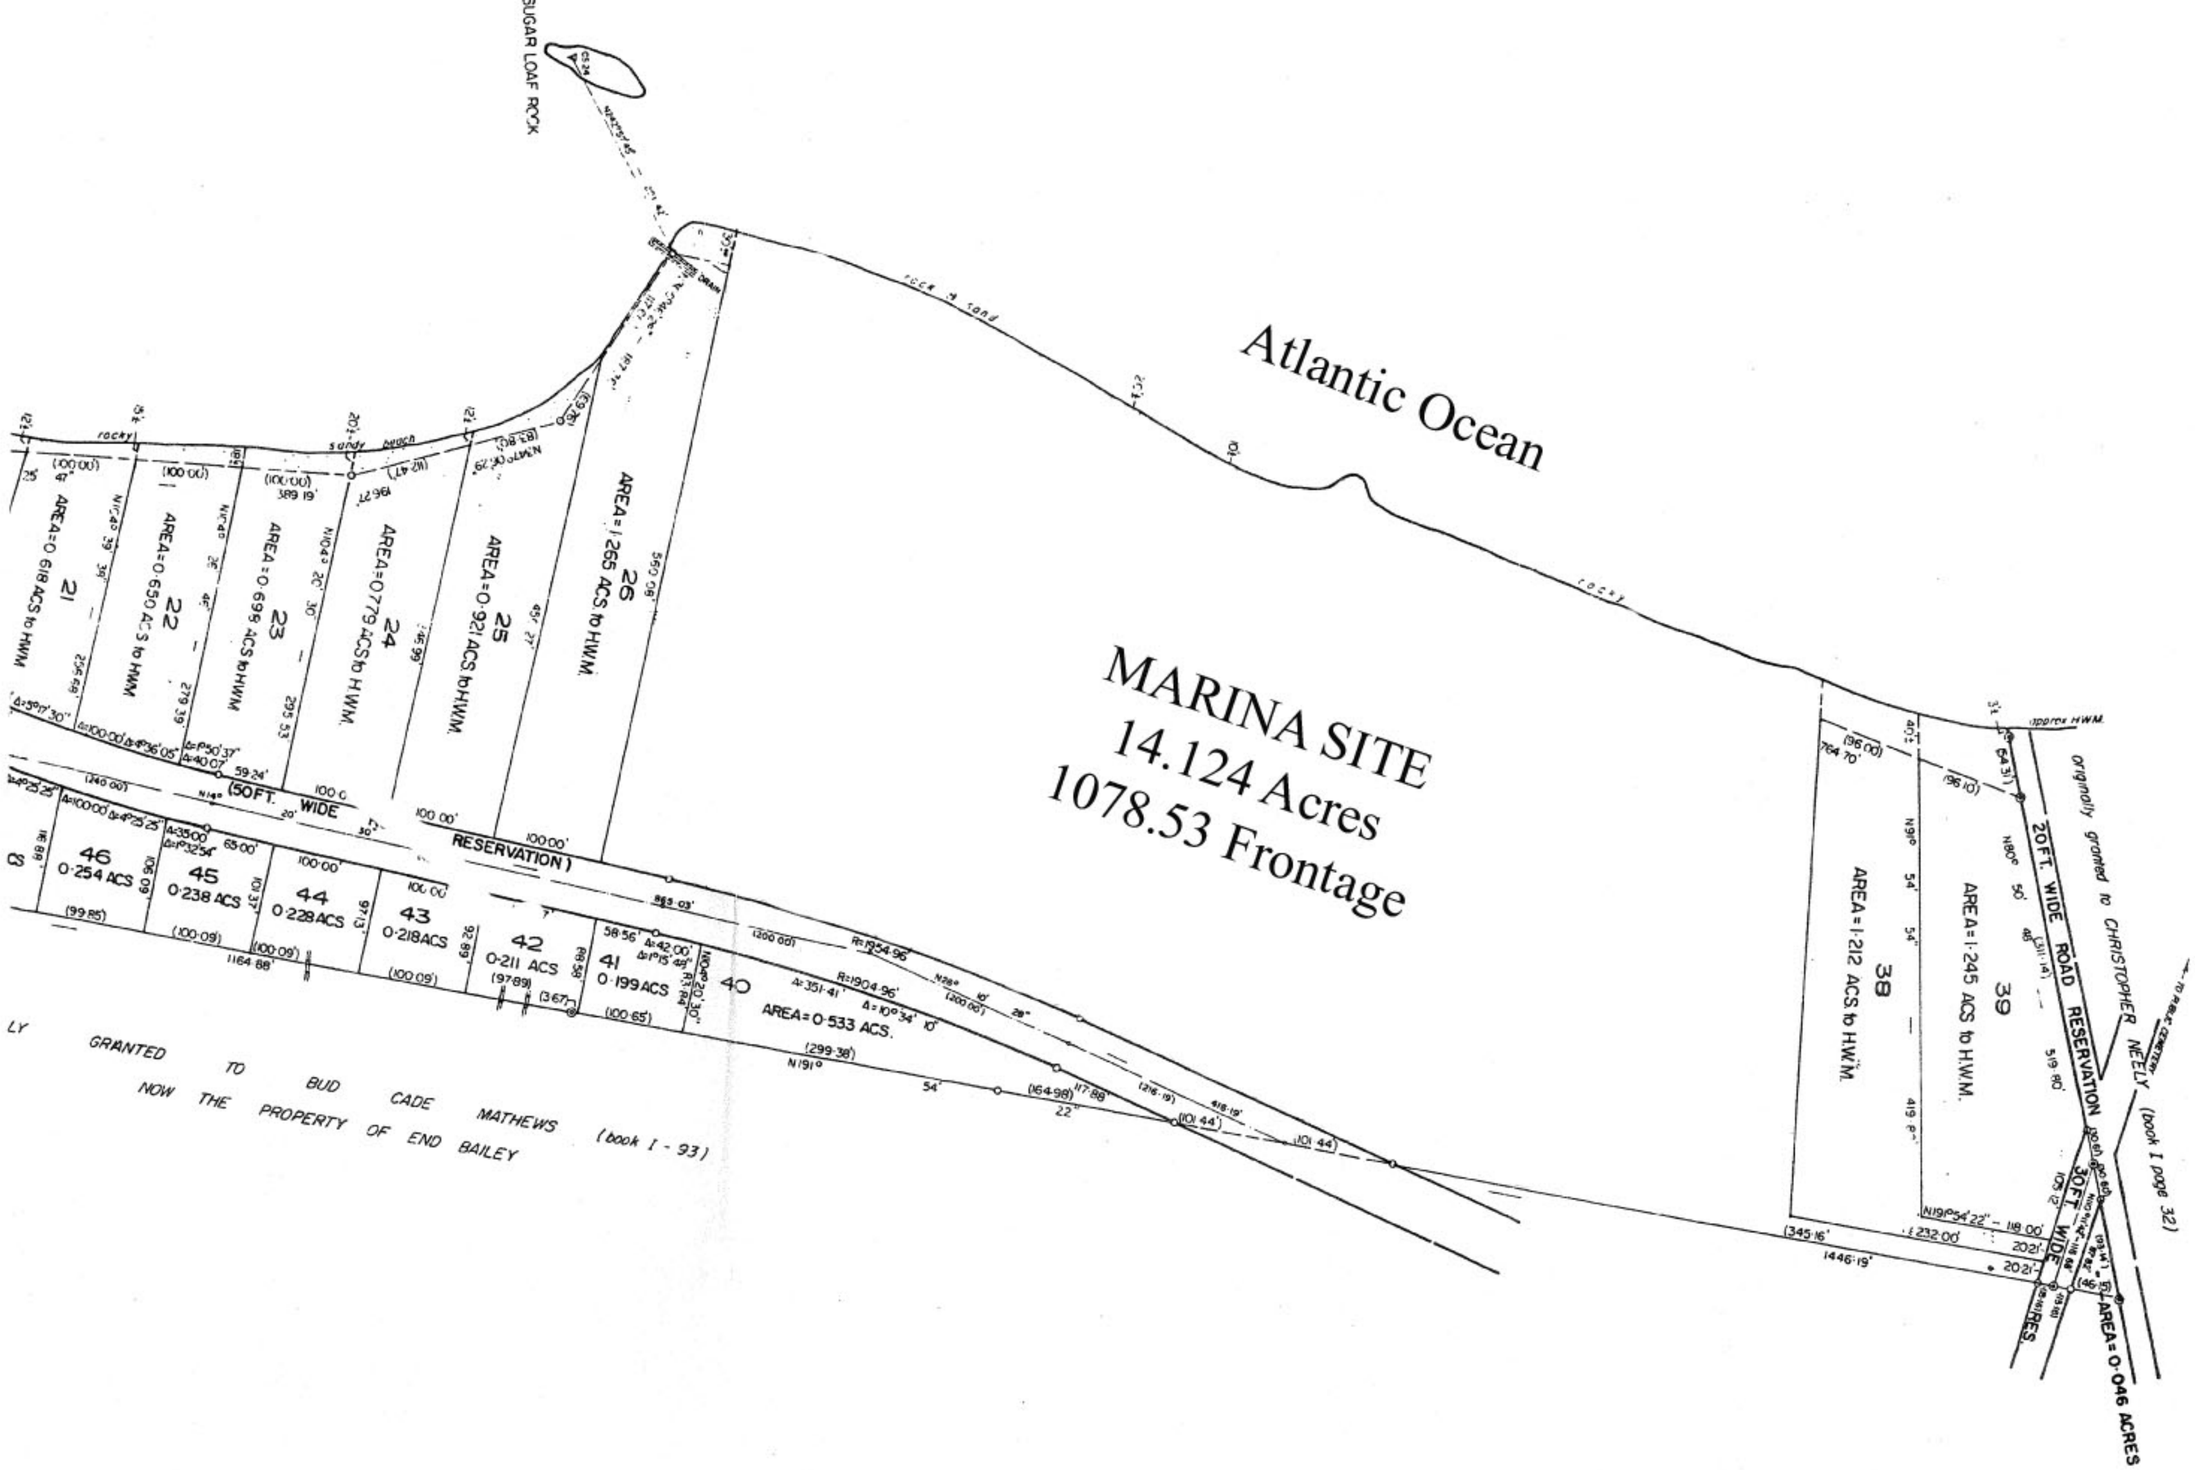

Atlantic Ocean
MARINA SITE
14.124 Acres
1078.53 Frontage
SUGAR LOAF ROCK
rock & sand
rocky
sandy beach
21
AREA=0·618 ACS to HWM
22
AREA=0·650 ACS to HWM
23
AREA=0·698 ACS to HWM
24
AREA=0·779 ACS to HWM
25
AREA=0·921 ACS to HWM
26
AREA=1·265 ACS to HWM
(50 FT. WIDE RESERVATION)
46
0·254 ACS
45
0·238 ACS
44
0·228 ACS
43
0·218 ACS
42
0·211 ACS
41
0·199 ACS
40
AREA=0·533 ACS.
38
AREA=1·212 ACS to HWM
39
AREA=1·245 ACS to HWM
20 FT. WIDE ROAD RESERVATION
30 FT. WIDE RES.
AREA=0·046 ACRES
originally granted to CHRISTOPHER NEELY (book I page 32)
GRANTED TO BUD CADE MATHEWS (book I - 93)
NOW THE PROPERTY OF END BAILEY